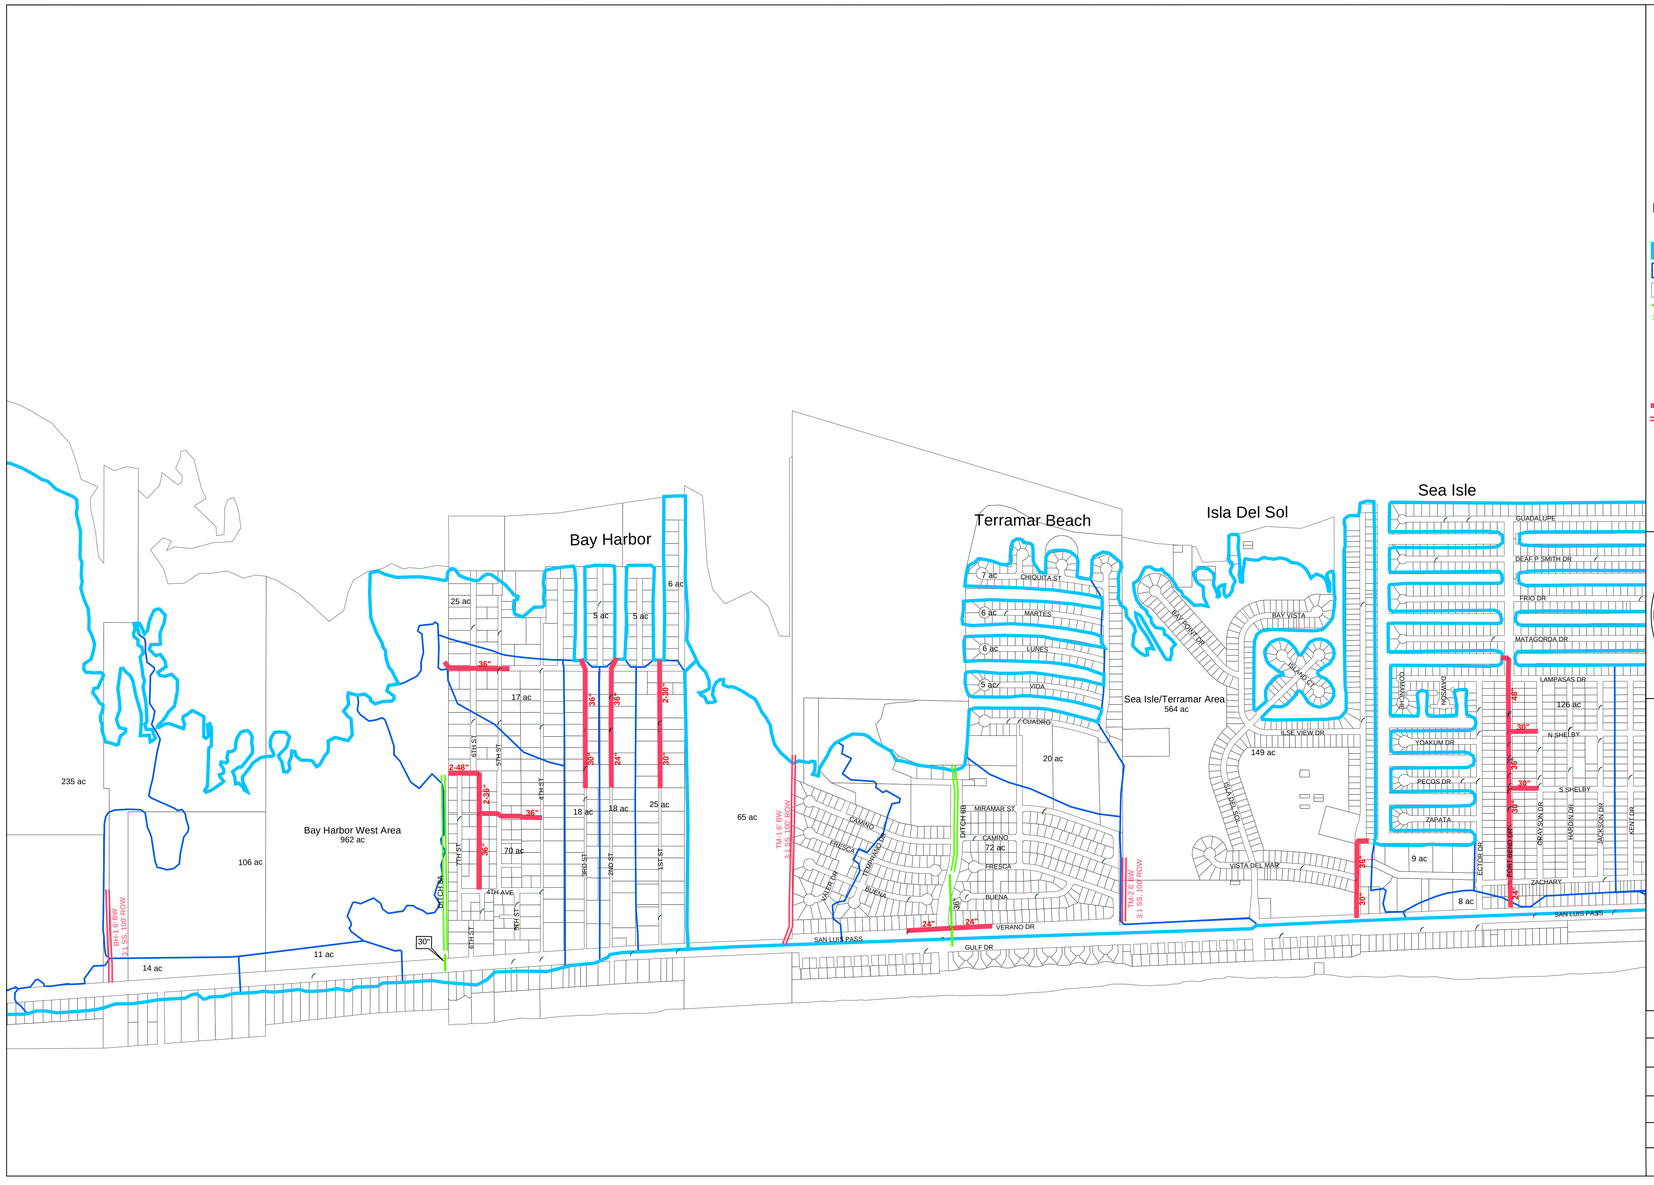

Legend

EXISTING SYSTEMS
Drainage Area Boundaries (Names & Size)
Drainage Area Subboundaries (Size)
Property Boundaries (GCAD)
Storm Sewers (Ex: 4' X 3', 36")
Channels
Outlet (Labels)
Junction (Lablels)
Inlet (Labels)
PROPOSED IMPROVEMENTS
Storm Sewer (Ex: 4' x 3', 42")
Channels
6' BW, 3:1 SS
Manhole
CITIZEN SURVEY POINTS
Property Damage
Flooding Problem

CITY OF GALVESTON ★ 1839 ★

DANNENBAUM
ENGINEERING CORPORATION
3100 W. ALABAMA HOUSTON, TEXAS 77098 (713) 520-9570

GALVESTON

MASTER DRAINAGE PLAN

INDEX

23	24	25	26
2	3	4	5

SCALE: 1"=500'

DATE: 07/03

EXHIBIT 3.2